BENCH ASSEMBLY

NOTE: SEAT PLANK SHOWN
DOTTED FOR CLARITY

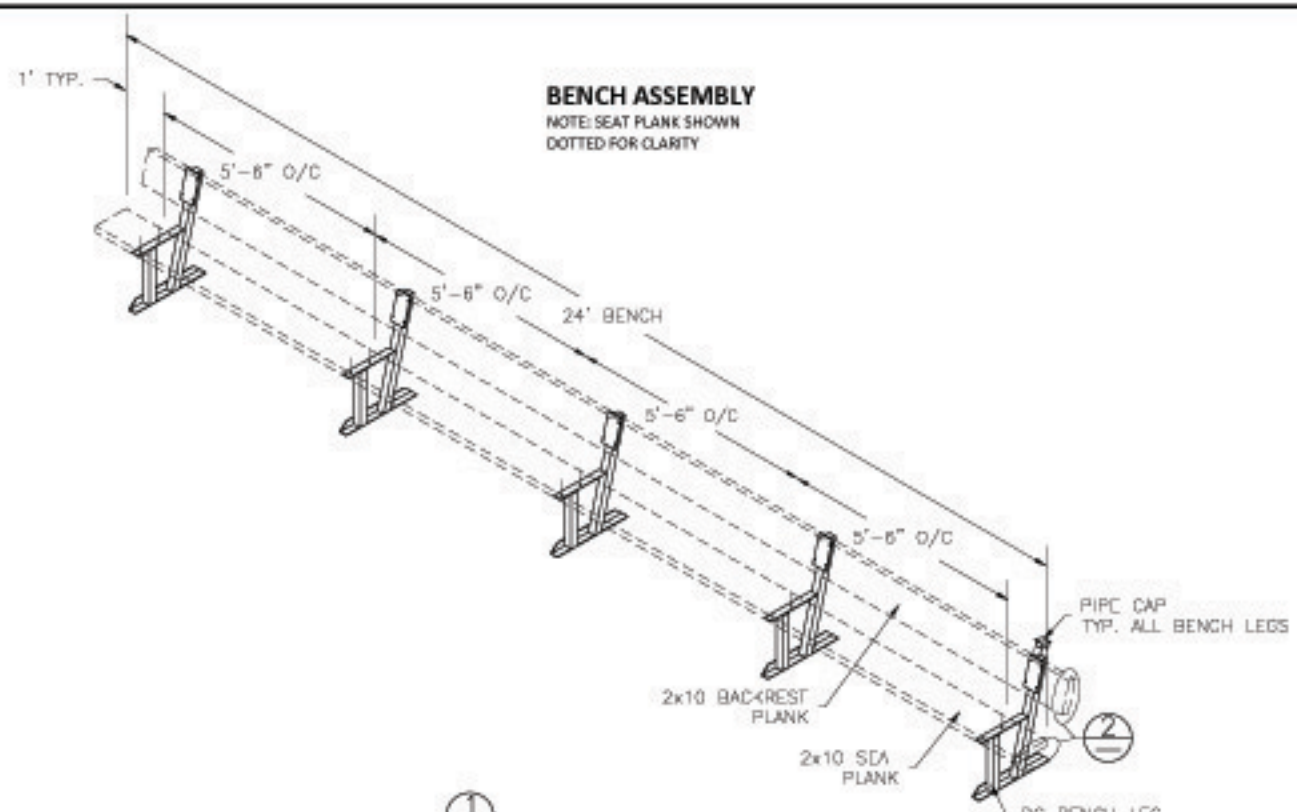

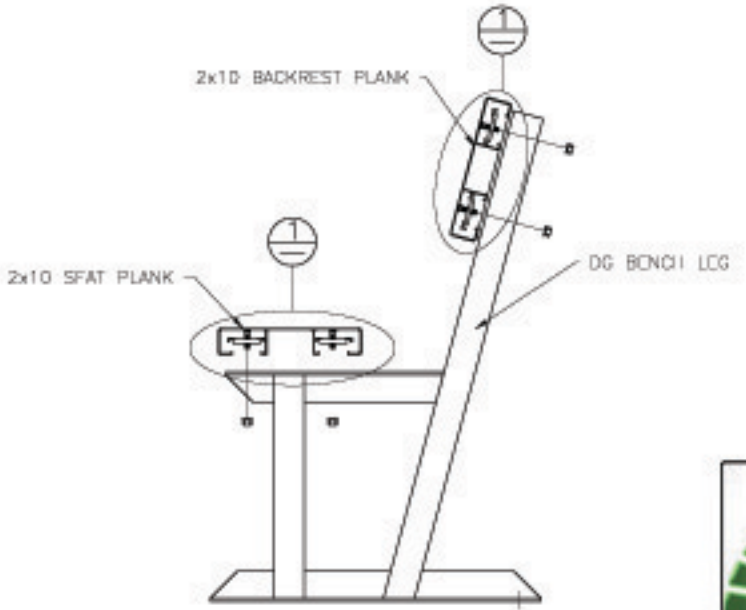

SEE DETAILS 3 & 4 FOR ANCHORING OPTIONS

TYP 2x10 PLANK ATTACHMENT

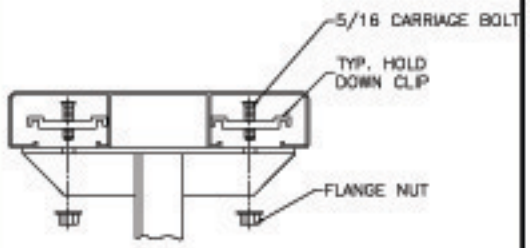

NOT TO SCALE

TYP 2x10 ENDCAP ATTACHMENT

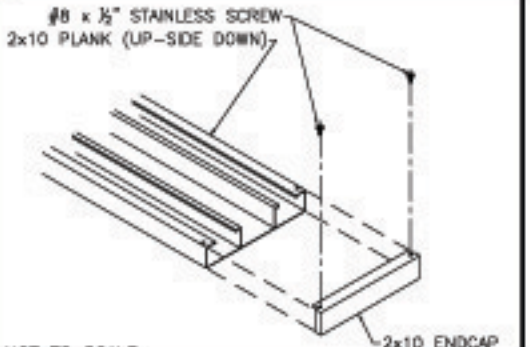

NOT TO SCALE

TYP ANCHORING DETAIL

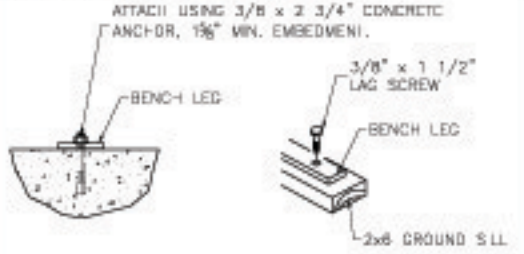

CONC. ANCHOR ATTACHMENT ***GROUND SILL ATTACHMENT***

NOT TO SCALE

RUBBER FOOT PAD ATTACH. DETAIL

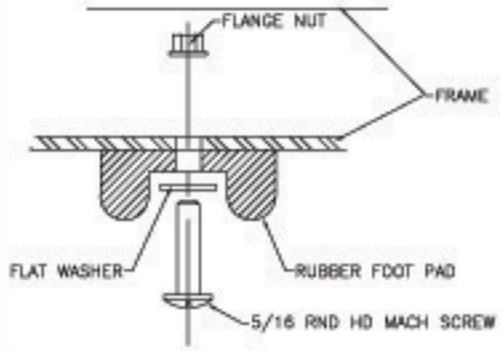

builtriteBLEACHERS.com

builtriteBLEACHERS.com
67 Canterbury Ln Southington, CT 06489

SCALE: N.T.S.	APPROVED BY:	DRAWN BY: MP
DATE: 6/4/12		
TITLE: ***DG*** BENCH DIMENSION LAYOUT		
CUSTOMER:		DRAWING NUMBER: BE-PI(DIM)